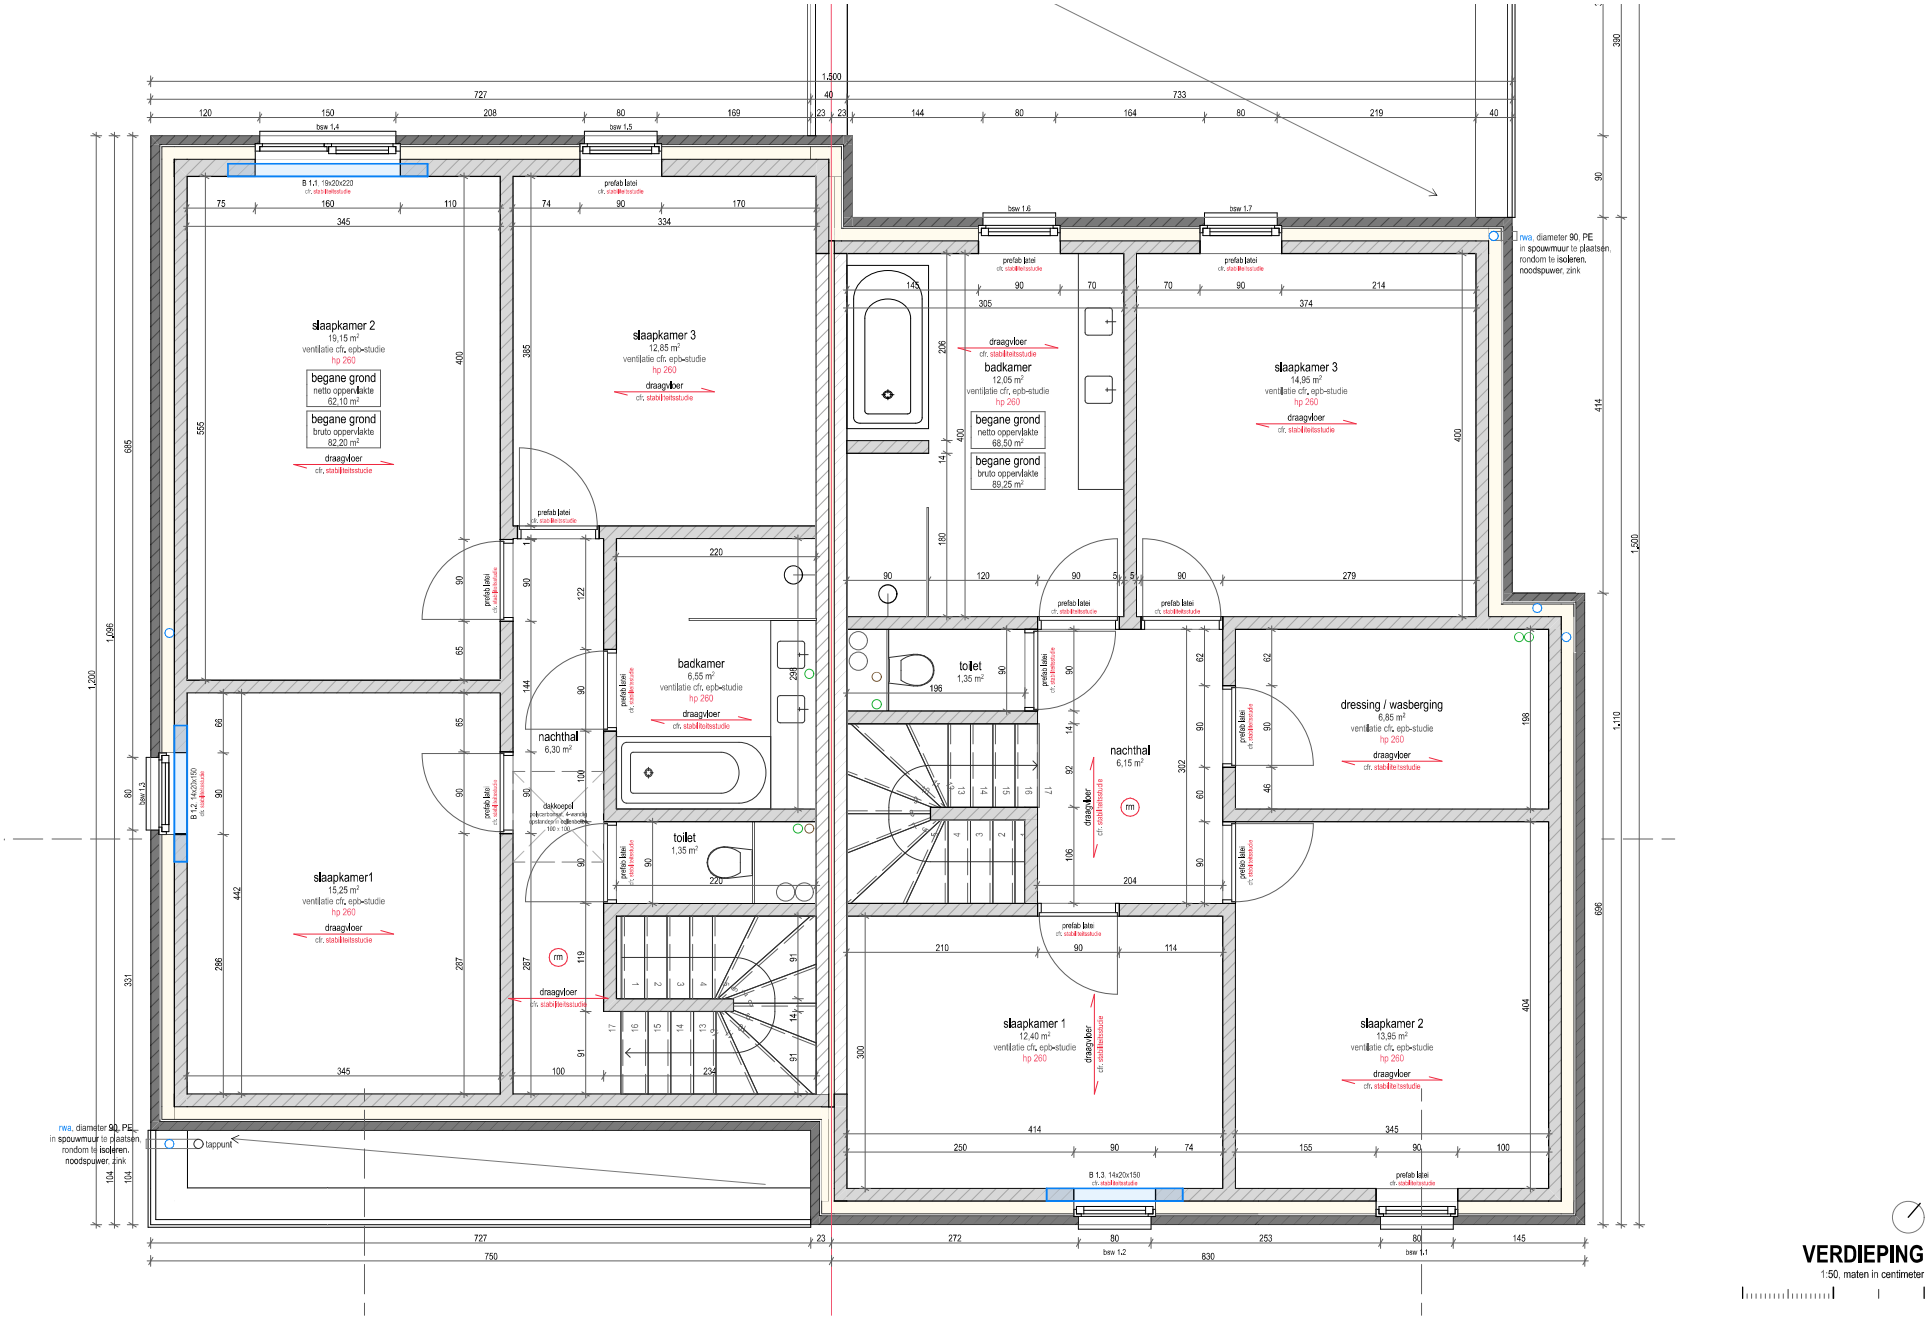


VERDIEPING

1:50, maten in centimeter